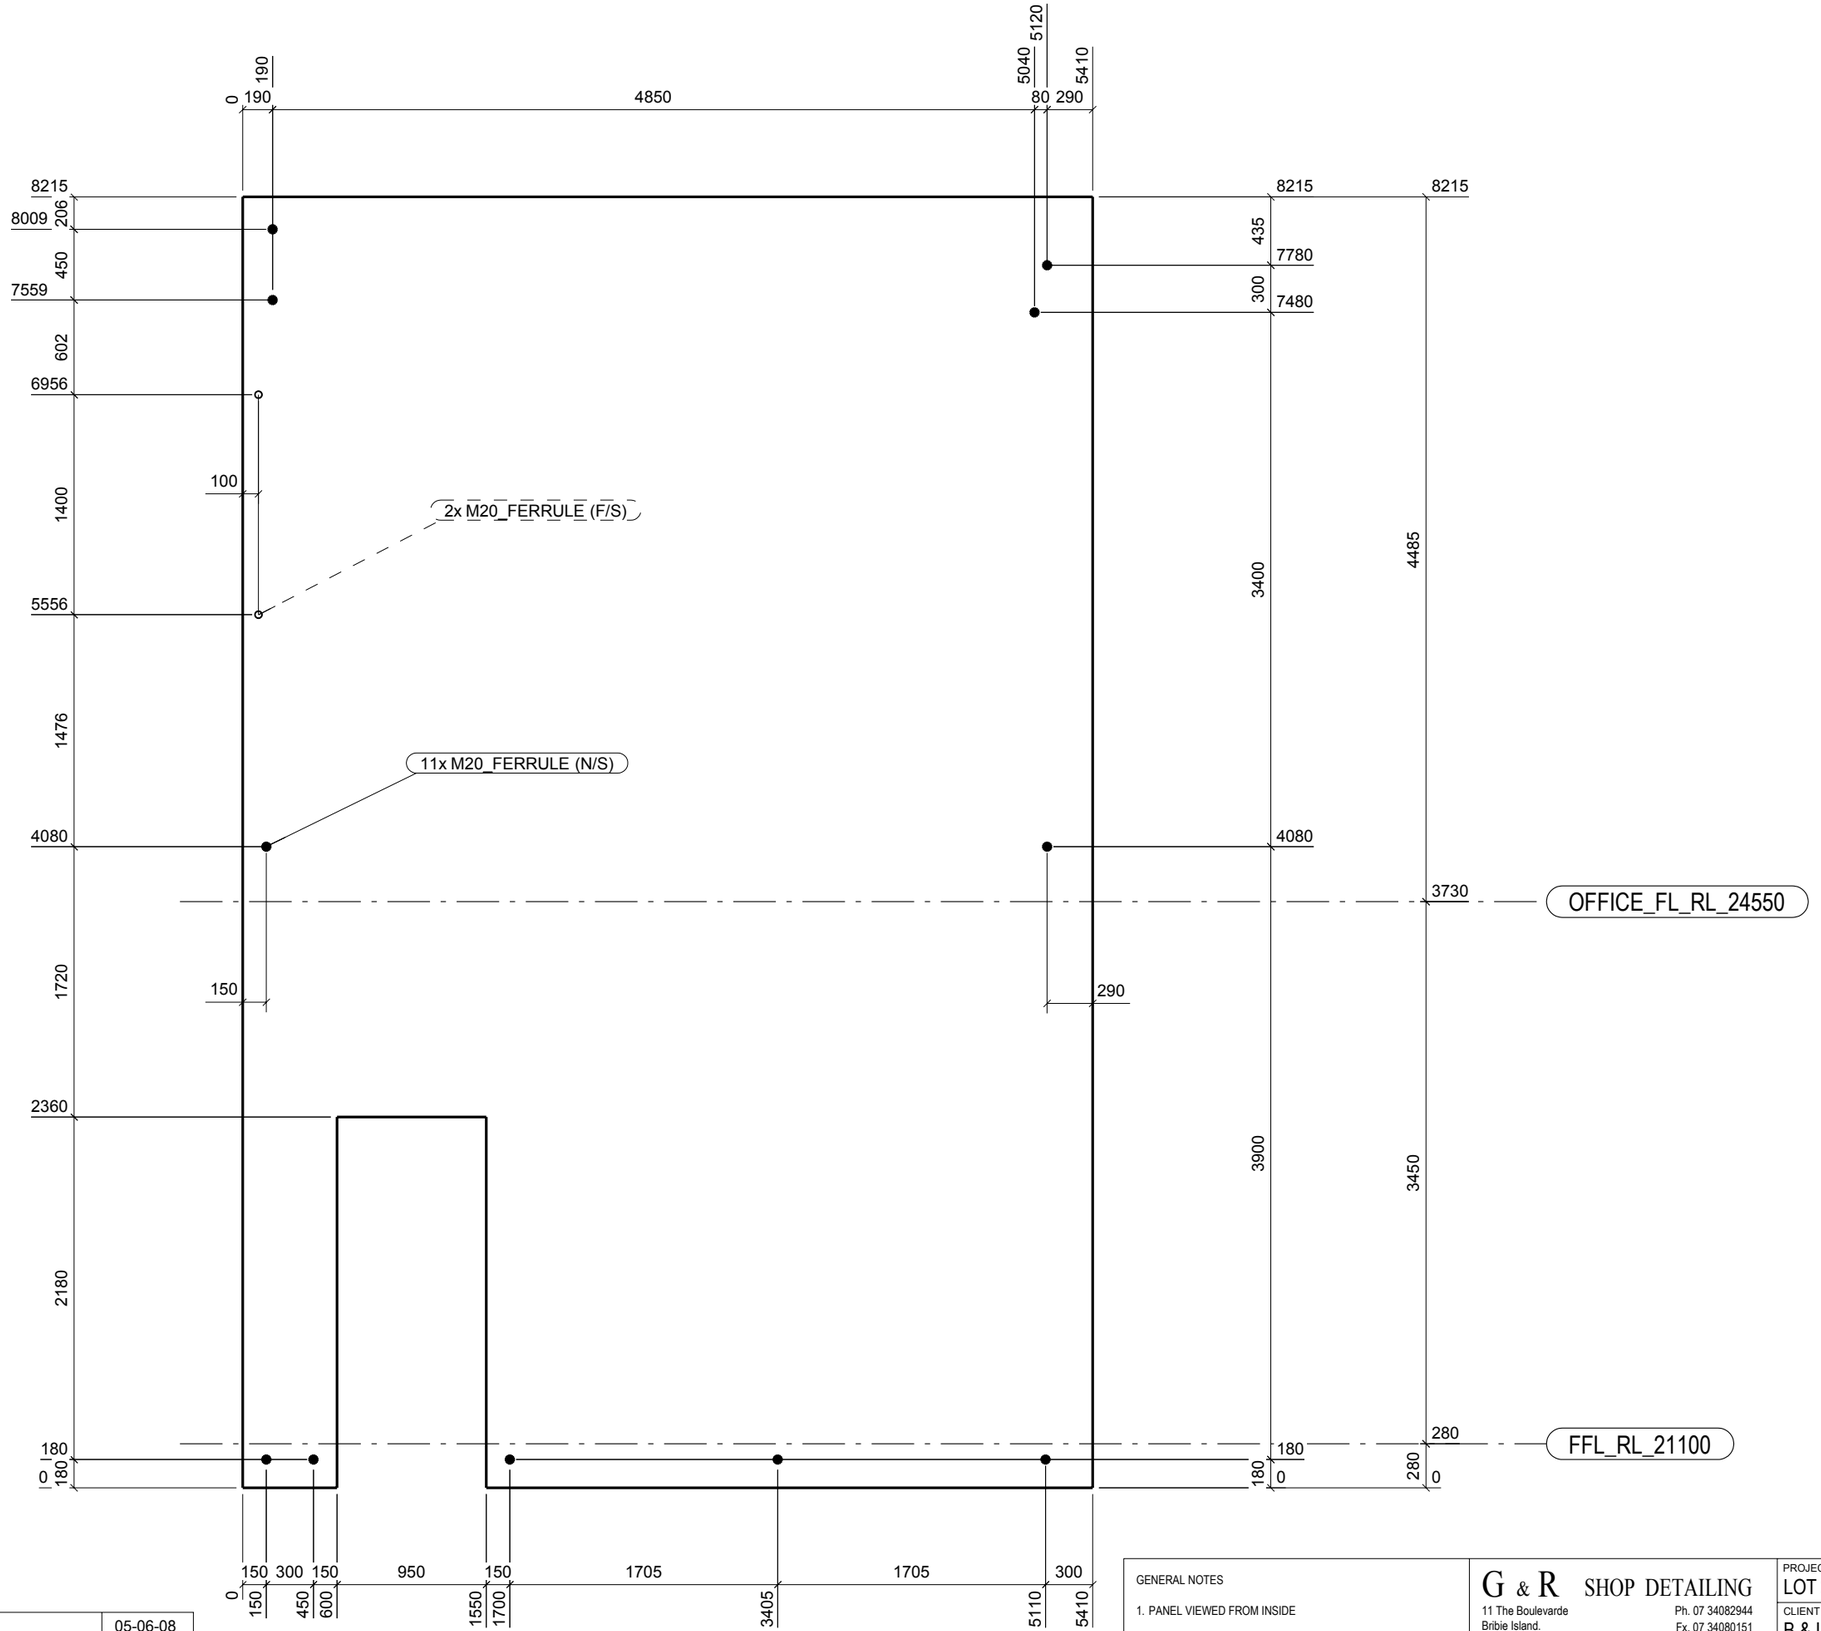

PANEL MARK	
CP17	
PANEL THICKNESS	
150	MM
PANEL DIAGONAL	
9836	MM
PANEL DIAGONAL	
9836	MM
PANEL NET AREA	
42.20	SQ M
PANEL VOLUME	
6.33	CUBIC M
PANEL WEIGHT	
15.51	TONNE

REV	REVISION DESCRIPTION	REV. DATE
B	ISSUED FOR FABRICATION	05-06-08
A	ISSUED FOR APPROVAL & LIFT DESIGN	16-05-08

GENERAL NOTES

1. PANEL VIEWED FROM INSIDE
2. REFER ENGINEERS DWGS. FOR REINFORCEMENT
3. LIFTING POINTS BY OTHERS

G & R SHOP DETAILING
11 The Boulevarde
Bribie Island.
Qld. 4507.
Ph. 07 34082944
Fx. 07 34080151
graeme@grshopdetailing.com.au

TEKLA Structures ®

PROJECT: LOT 2 PROSPECT PLACE BERRINBA

CLIENT: B & L STEEL P/L

DRAWN	GP	SCALE	1:40	DRAWING No.	REV
CHECKED		DATE	16.05.2008	227 - CP17	B